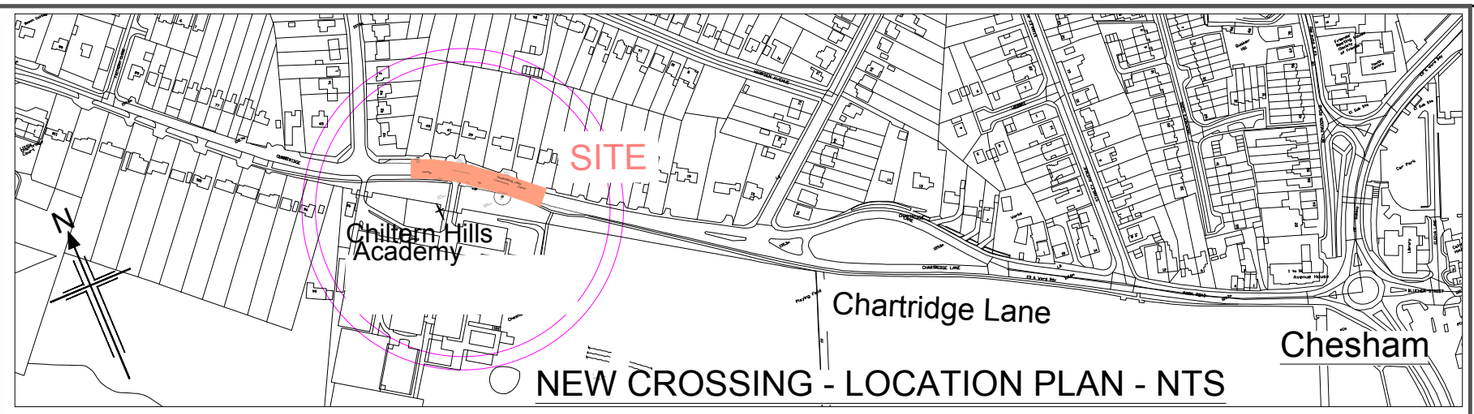

NEW CROSSING - LOCATION PLAN - NTS

NEW TRAFFIC SIGNALS AHEAD

BUS STOP

Chartridge

Existing driveways

verge

Exg. footway

pole

Overhead - HV / LV

Existing Hatch Markings removed

verge

Existing tactiles

Proposed Signalised Crossing to replace existing pedestrian refuge island uncontrolled crossing

Existing refuge islands removed

Existing green-space

verge

4.0m Width

College Access Road

Overhead - HV / LV

Provisional signals controller cabinet location,to be confirmed

LB

Existing driveways

Proposed Zig-zag lines

CHARTRIDGE LANE

Chesham

Existing Lighting column to be replaced and relocated.

Existing pole

Overhead - HV / LV

Exg. footway

N

Chiltern Hills Academy

Existing green-space

Tree

NEW TRAFFIC SIGNALS AHEAD

NOTES :

1. Layout shown is provisional and subject to approval by Buckinghamshire Council, and may be subject to subsequent design change.

2. Dimensions shown in Metres unless otherwise stated.

3. Consultation Layout shown may be subject to further amendment following Road Safety Audit.

4. Carriageway approaches to Crossing to be Re-surfaced, (approx. length 50m).

5. The existing pedestrian refuge island and sign assemblies are to be removed, and be replaced by a proposed Puffin Signalised crossing, of 4.0m tactile paving width.

6. The proposals and details shown on the plan are based on the accuracy of the OS mapping. The refuge island details are currently shown schematically. All details will be updated to align with a future topo survey.

7. Temporary Signs indicating "New traffic signals Ahead" are Regulatory, and will be removed 3 months from works completion.

KEY :

- LB — Proposed Litter bin
- Proposed dropped Kerbs
- Proposed concrete back-edgings
- Proposed footway full reconstruction works
- Proposed Resurfacing, New crossing - Approaches
- New Red tactile paving 400x400 units
- Proposed Traffic Signals Pole location
- Proposed Push-button Pole location

This map is reproduced from Ordnance Survey material with the permission of the Ordnance Survey on behalf of the Controller of Her Majesty's Stationery Office © Crown copyright. Unauthorised reproduction infringes Crown copyright and may lead to prosecution or civil proceedings. Buckinghamshire Council 100021529

	Rev. Date	Purpose of revision	Originator	Checker	Approver
0	28/01/21	SIGNALISED CROSSING - CONSULTATION ISSUE CHARTRIDGE LANE	ADL	JS	TMc

Client: Buckinghamshire Council
The Gateway
Gatehouse Road
Aylesbury
Buckinghamshire
HP19 8FF

Transport for Buckinghamshire
ROB SMITH
SERVICE DIRECTOR
HIGHWAYS AND TECHNICAL SERVICES

Project: S106 WORKS 2020-21
SIGNALISED CROSSING
CHARTRIDGE LANE - CHESHAM

Drawing title: PUBLIC CONSULTATION
PROPOSED SIGNALISED PUFFIN CROSSING

Drawing status: CONSULTATION

Scale	1/200 @ A3	DO NOT SCALE
Project No.	TEE20009	

Drawing number: TEE20009-CONS-001 Rev 0

This drawing is not to be used in whole or part other than for the intended purpose and project as defined on this drawing.

N:\Transportation\shared\AREA SCHEMES DELIVERY\PROJECTS\S106 2020-21\TFB358 - S106 20-21 Chartridge Lane crossing, Chesham\80 - Drawings\Working\TEE20009-CONSLTN-001-REV0.dwg - 03/02/2021 19:15:25 - Chartridge Lane-001-A3 - T-ALANE