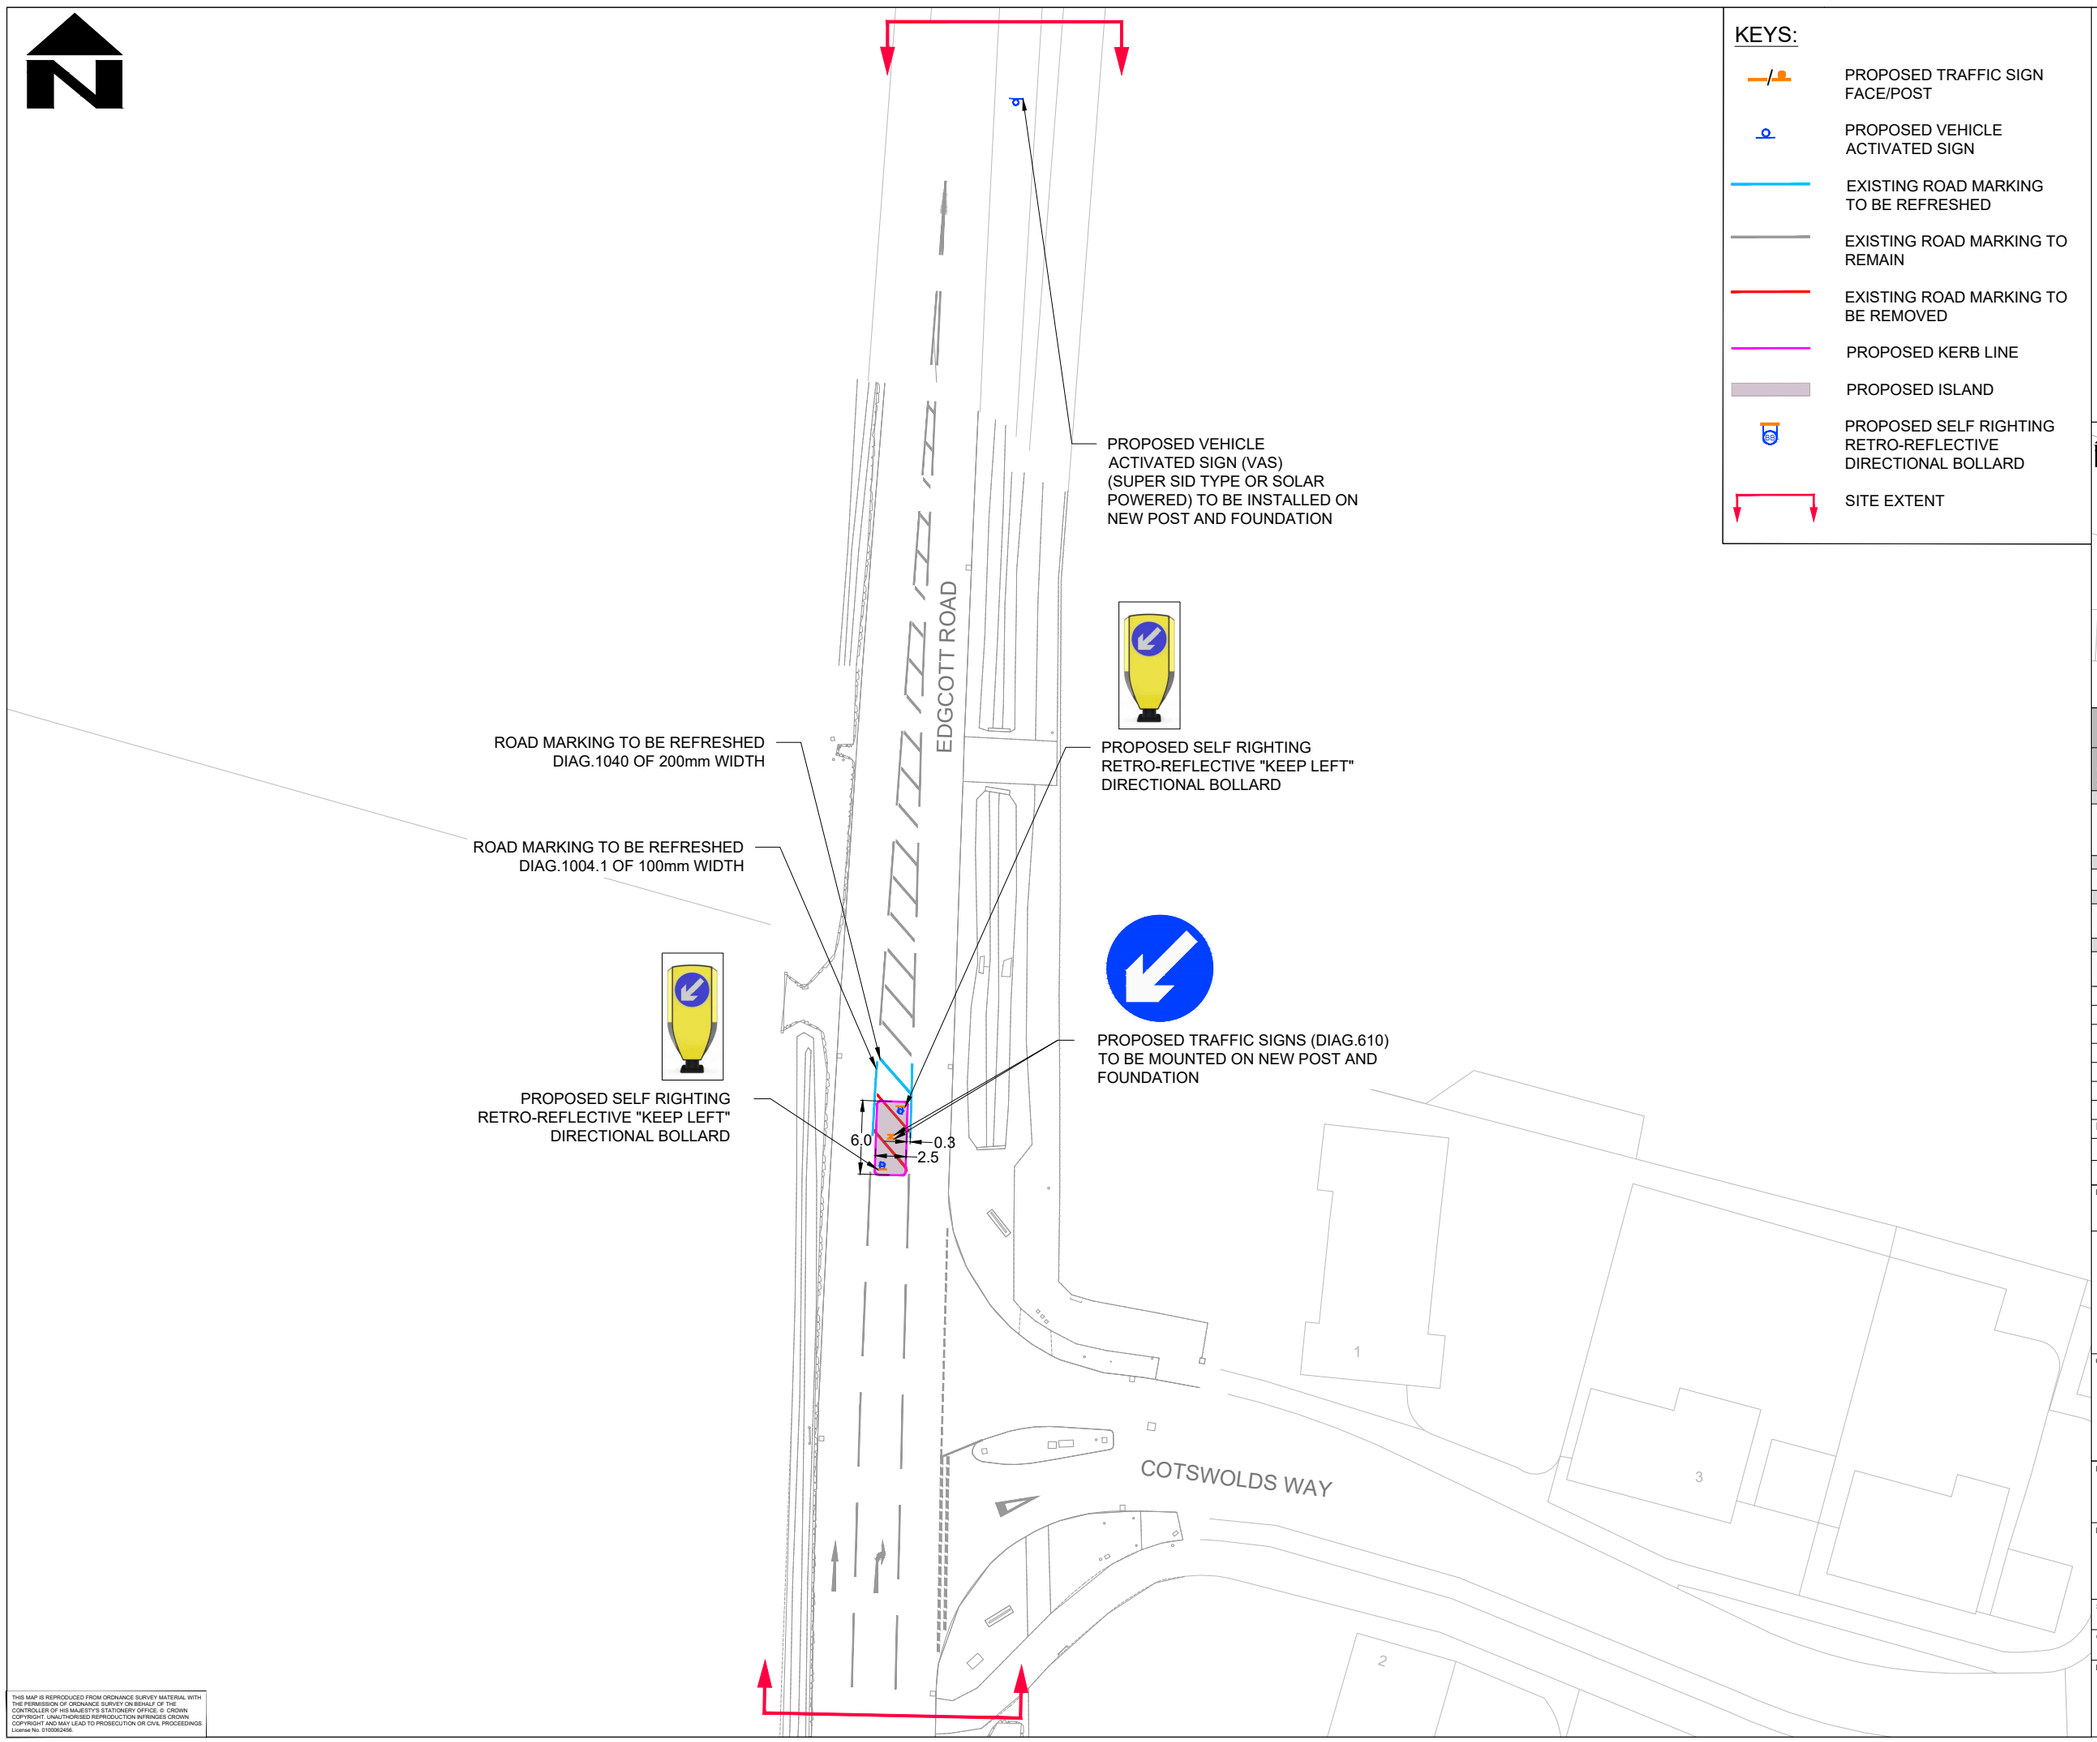

KEYS:

- PROPOSED TRAFFIC SIGN FACE/POST
- PROPOSED VEHICLE ACTIVATED SIGN
- EXISTING ROAD MARKING TO BE REFRESHED
- EXISTING ROAD MARKING TO REMAIN
- EXISTING ROAD MARKING TO BE REMOVED
- PROPOSED KERB LINE
- PROPOSED ISLAND
- PROPOSED SELF RIGHTING RETRO-REFLECTIVE DIRECTIONAL BOLLARD
- SITE EXTENT

NOTES:

1. DO NOT SCALE FROM THIS DRAWING.
2. ALL DIMENSIONS ARE IN METRES UNLESS OTHERWISE STATED.
3. THIS LAYOUT IS FOR CONSULTATION ONLY AND SHALL NOT BE USED FOR CONSTRUCTION

NOT FOR CONSTRUCTION

0 5 10 20 30 40 50 100

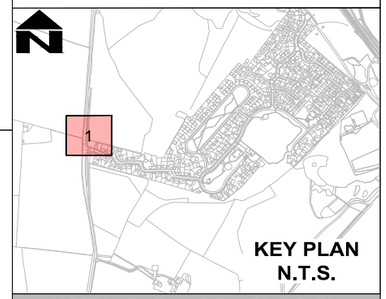

SAFETY, HEALTH AND ENVIRONMENTAL INFORMATION

In addition to the hazards/risks normally associated with the types of work detailed on this drawing, note the following significant residual risks (Reference shall also be made to the design hazard log).

Construction
None

Maintenance / Cleaning
None

Use
None

Decommissioning / Demolition
None

Rev	Drawn / Des	Checked	Approved	Date
P01	AA	KM	MR	18/05/26

For Public Consultation

Description

Drawing Status: FOR INFORMATION
Suitability: S2

AtkinsRéalis
Walton Street Office,
Walton Street
Aylesbury
Buckinghamshire
HP20 1UA GB
www.atkinsrealis.com

Copyright © AtkinsRéalis Limited (2026)

Client
Buckinghamshire Highways
Kevin Goad
Service Director
Highways & Technical Services

Project Title: HS2 Road Safety Fund Tranche 3 Assessment

Drawing Title: CONSULTATION PLAN
CALVERT GREEN ROAD SAFETY

Scale	Designed / Drawn	Checked	Approved	Authorised
1:500	AA	KM	MR	TK
Original Size	**Date**	**Date**	**Date**	**Date**
A3	08/05/26	08/05/26	18/05/26	18/05/26

Drawing Number: 10009888 - RS23 - ATR - SK - CH - 000001 - HGN - P01
(Project | Location | Originator | Type | Volume | Role | Number | Revision)
Job No. 10009888

THIS MAP IS REPRODUCED FROM ORDNANCE SURVEY MATERIAL WITH THE PERMISSION OF ORDNANCE SURVEY ON BEHALF OF THE CONTROLLER OF HIS MAJESTY'S STATIONERY OFFICE. © CROWN COPYRIGHT. UNAUTHORISED REPRODUCTION INFRINGES CROWN COPYRIGHT AND MAY LEAD TO PROSECUTION OR CIVIL PROCEEDINGS. License No. 0100062456.