WENDOVER CYCLEWAY SCHEME - KEYPLAN FOR CYCLE ROUTE IMPROVEMENTS

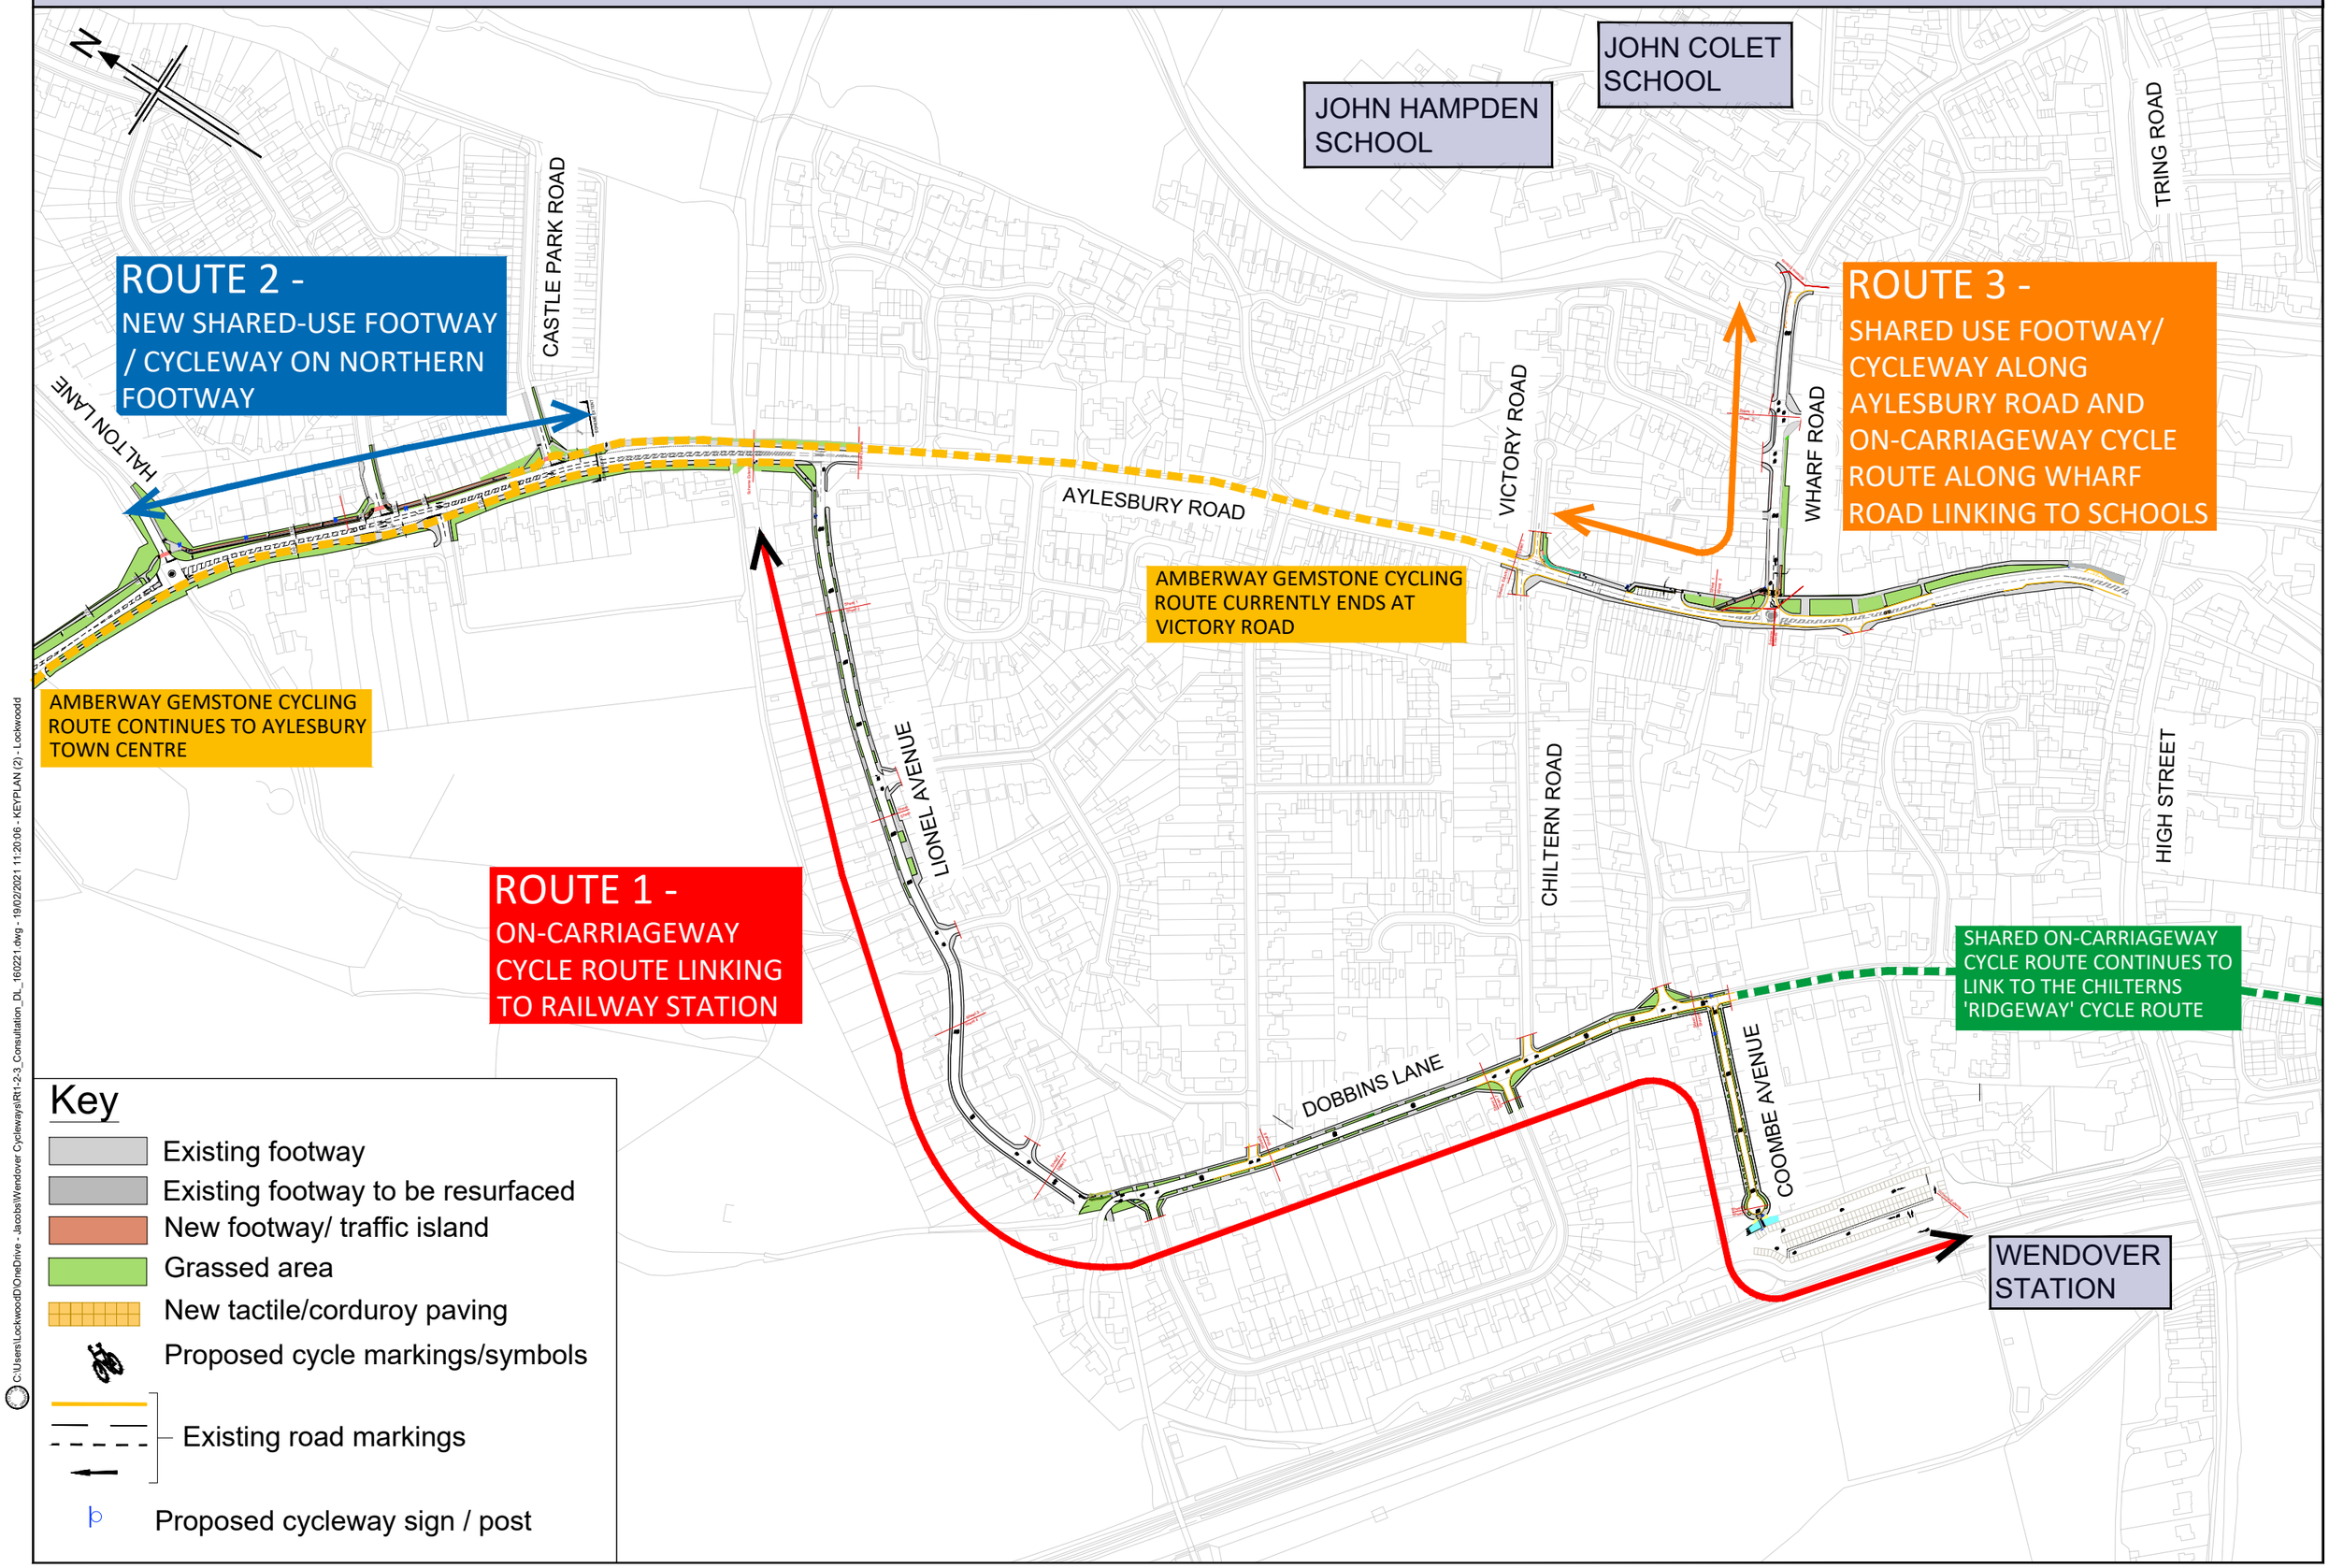

C:\Users\Lockwoodd\OneDrive - Jacobs\Wendover Cycleways\Rt1-2-3_Consultation_DL_160221.dwg - 19/02/2021 11:20:06 - KEYPLAN (2) - Lockwoodd